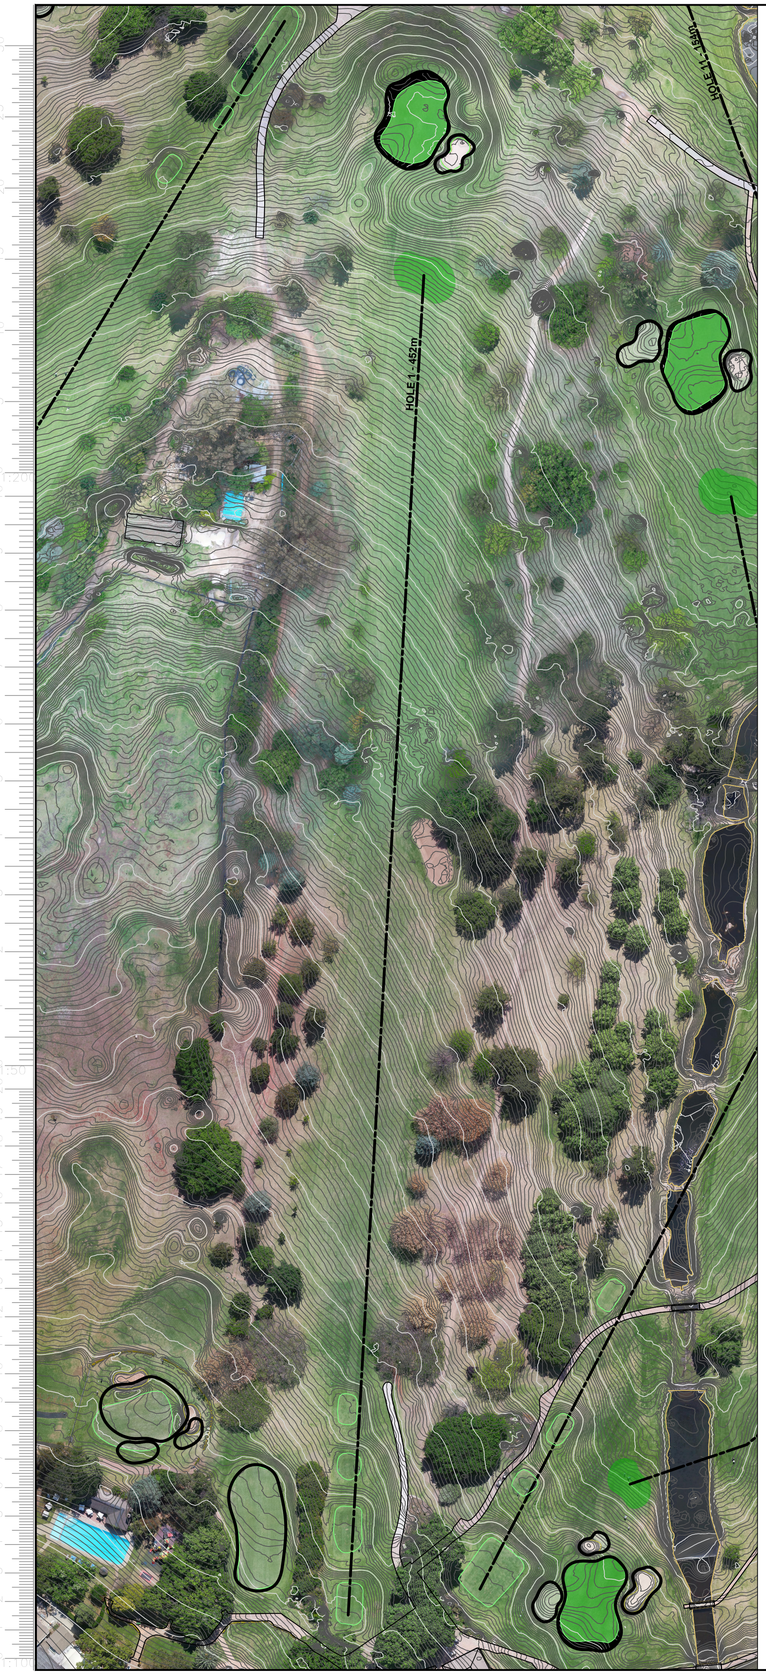

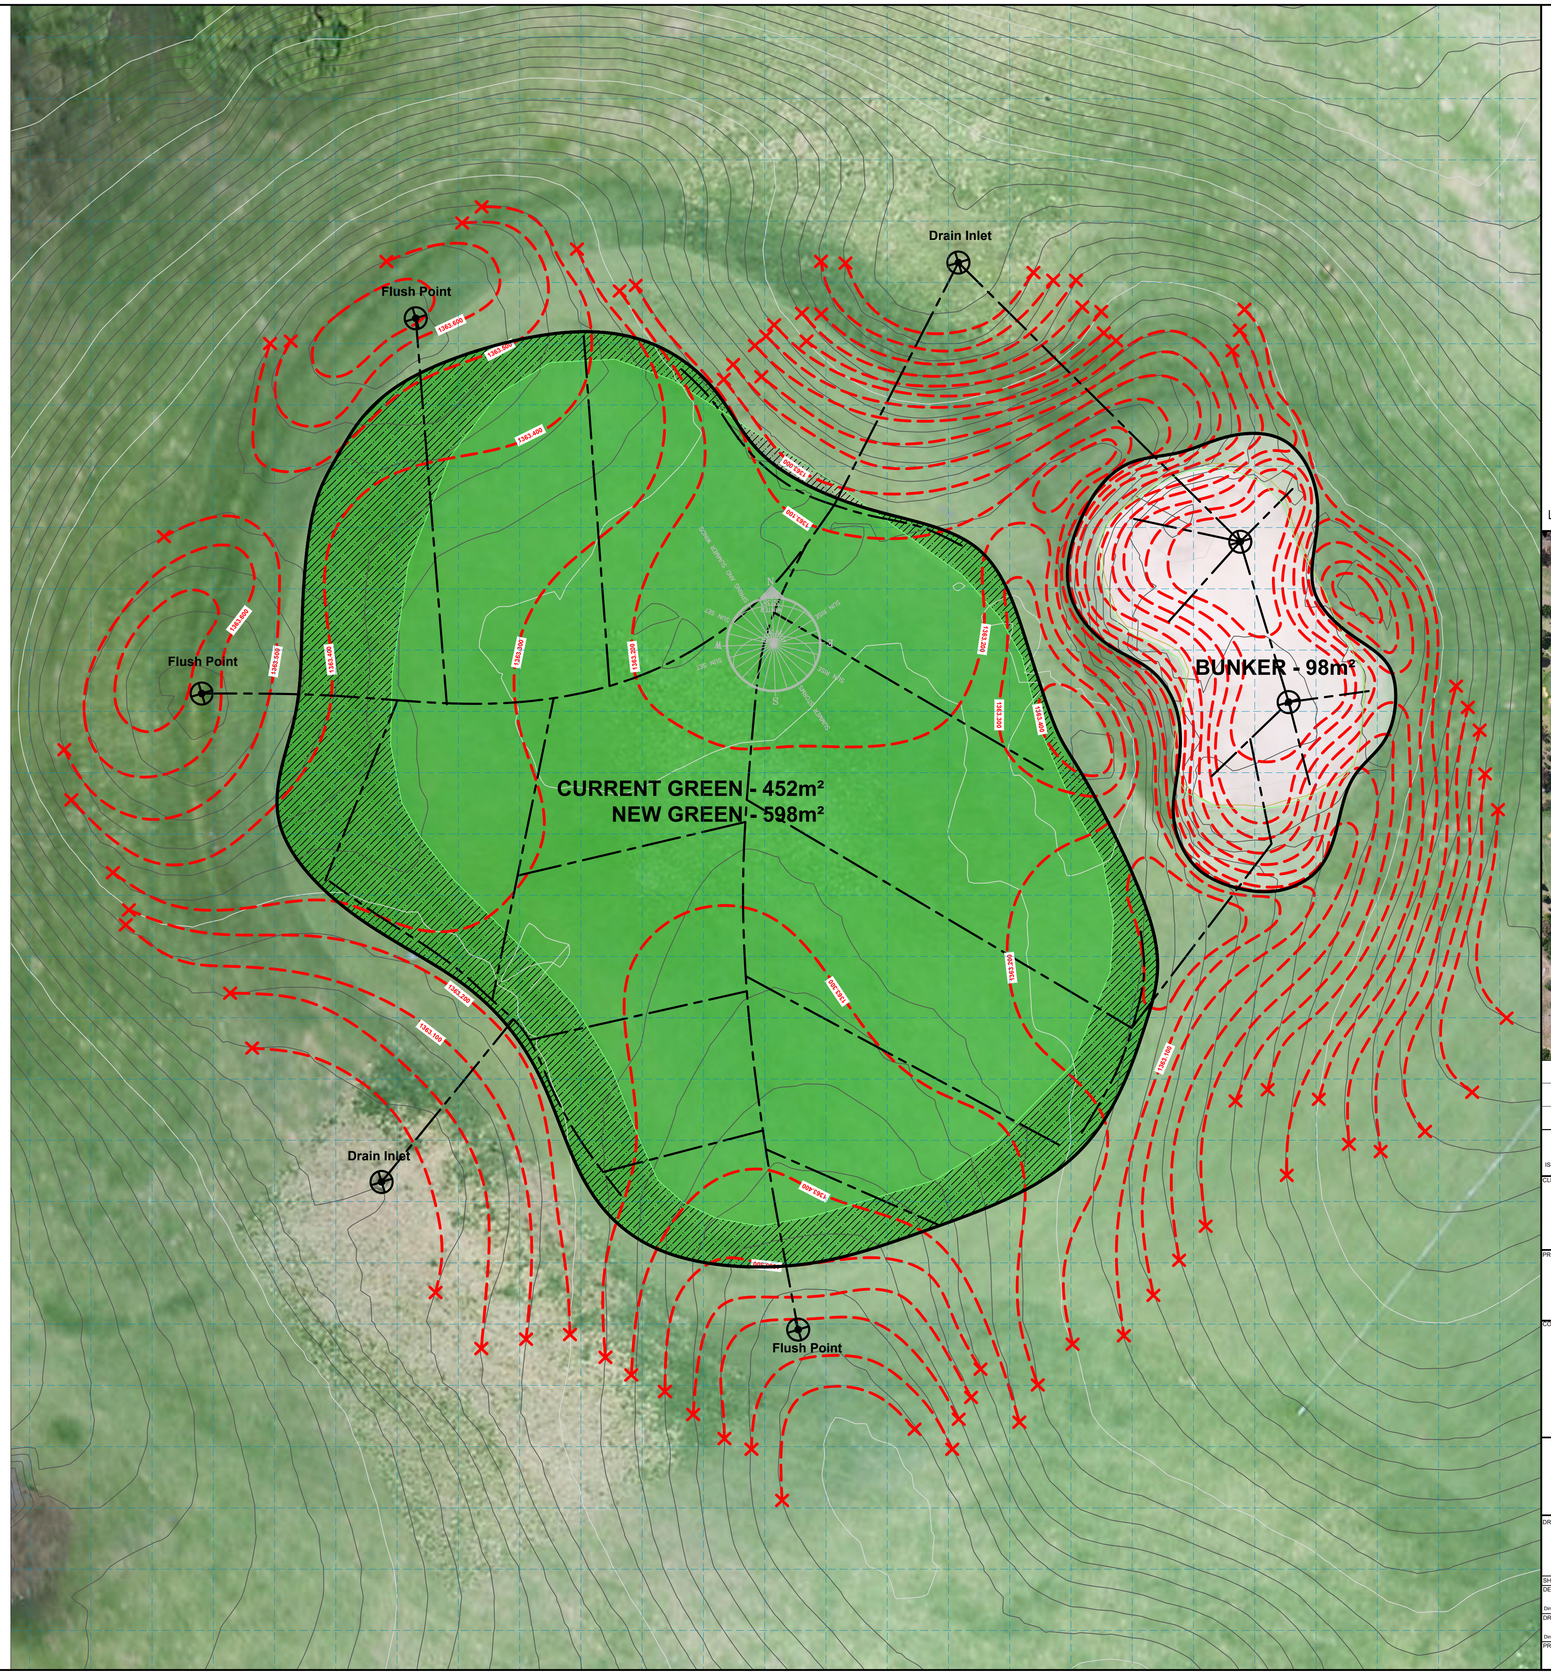

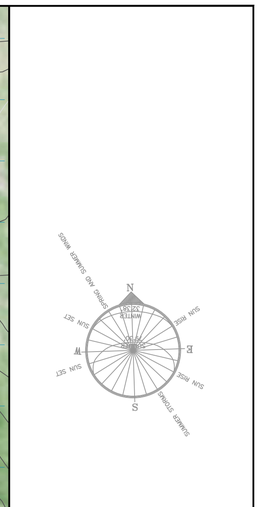

Locality

ISSUE NO.	DESCRIPTION	DATE	BY
2	FINAL LAYOUTS FOR APPROVAL	12/12/2025	
1	SUBMITTAL FOR APPROVAL	08/11/2025	

CLIENT:

THE BRYANSTON COUNTRY CLUB

PROJECT:

BRYANSTON GOLF CLUB

GREENS RECONSTRUCTION PROJECT

CONSULTANTS:

novo LANDSCAPE · GOLF COURSE ARCHITECTURE
www.novogca.com

D.T DE ABREU, SACLAP Pr.LArch-20204

INFORMATION

DRAWING TITLE:

HOLE 1 GREEN COMPLEX
REDESIGN

SHEET NO : 1 OF 1		
DESIGNED BY: Dino De Abreu	CHECKED BY:	APPROVED BY:
DRAWN BY: Dino De Abreu	SCALE: 1:100/A1	DATE: 12 DECEMBER 2025
PROJECT NO.: ----------	DRAWING NO: BCC_GD_001	REV. 1